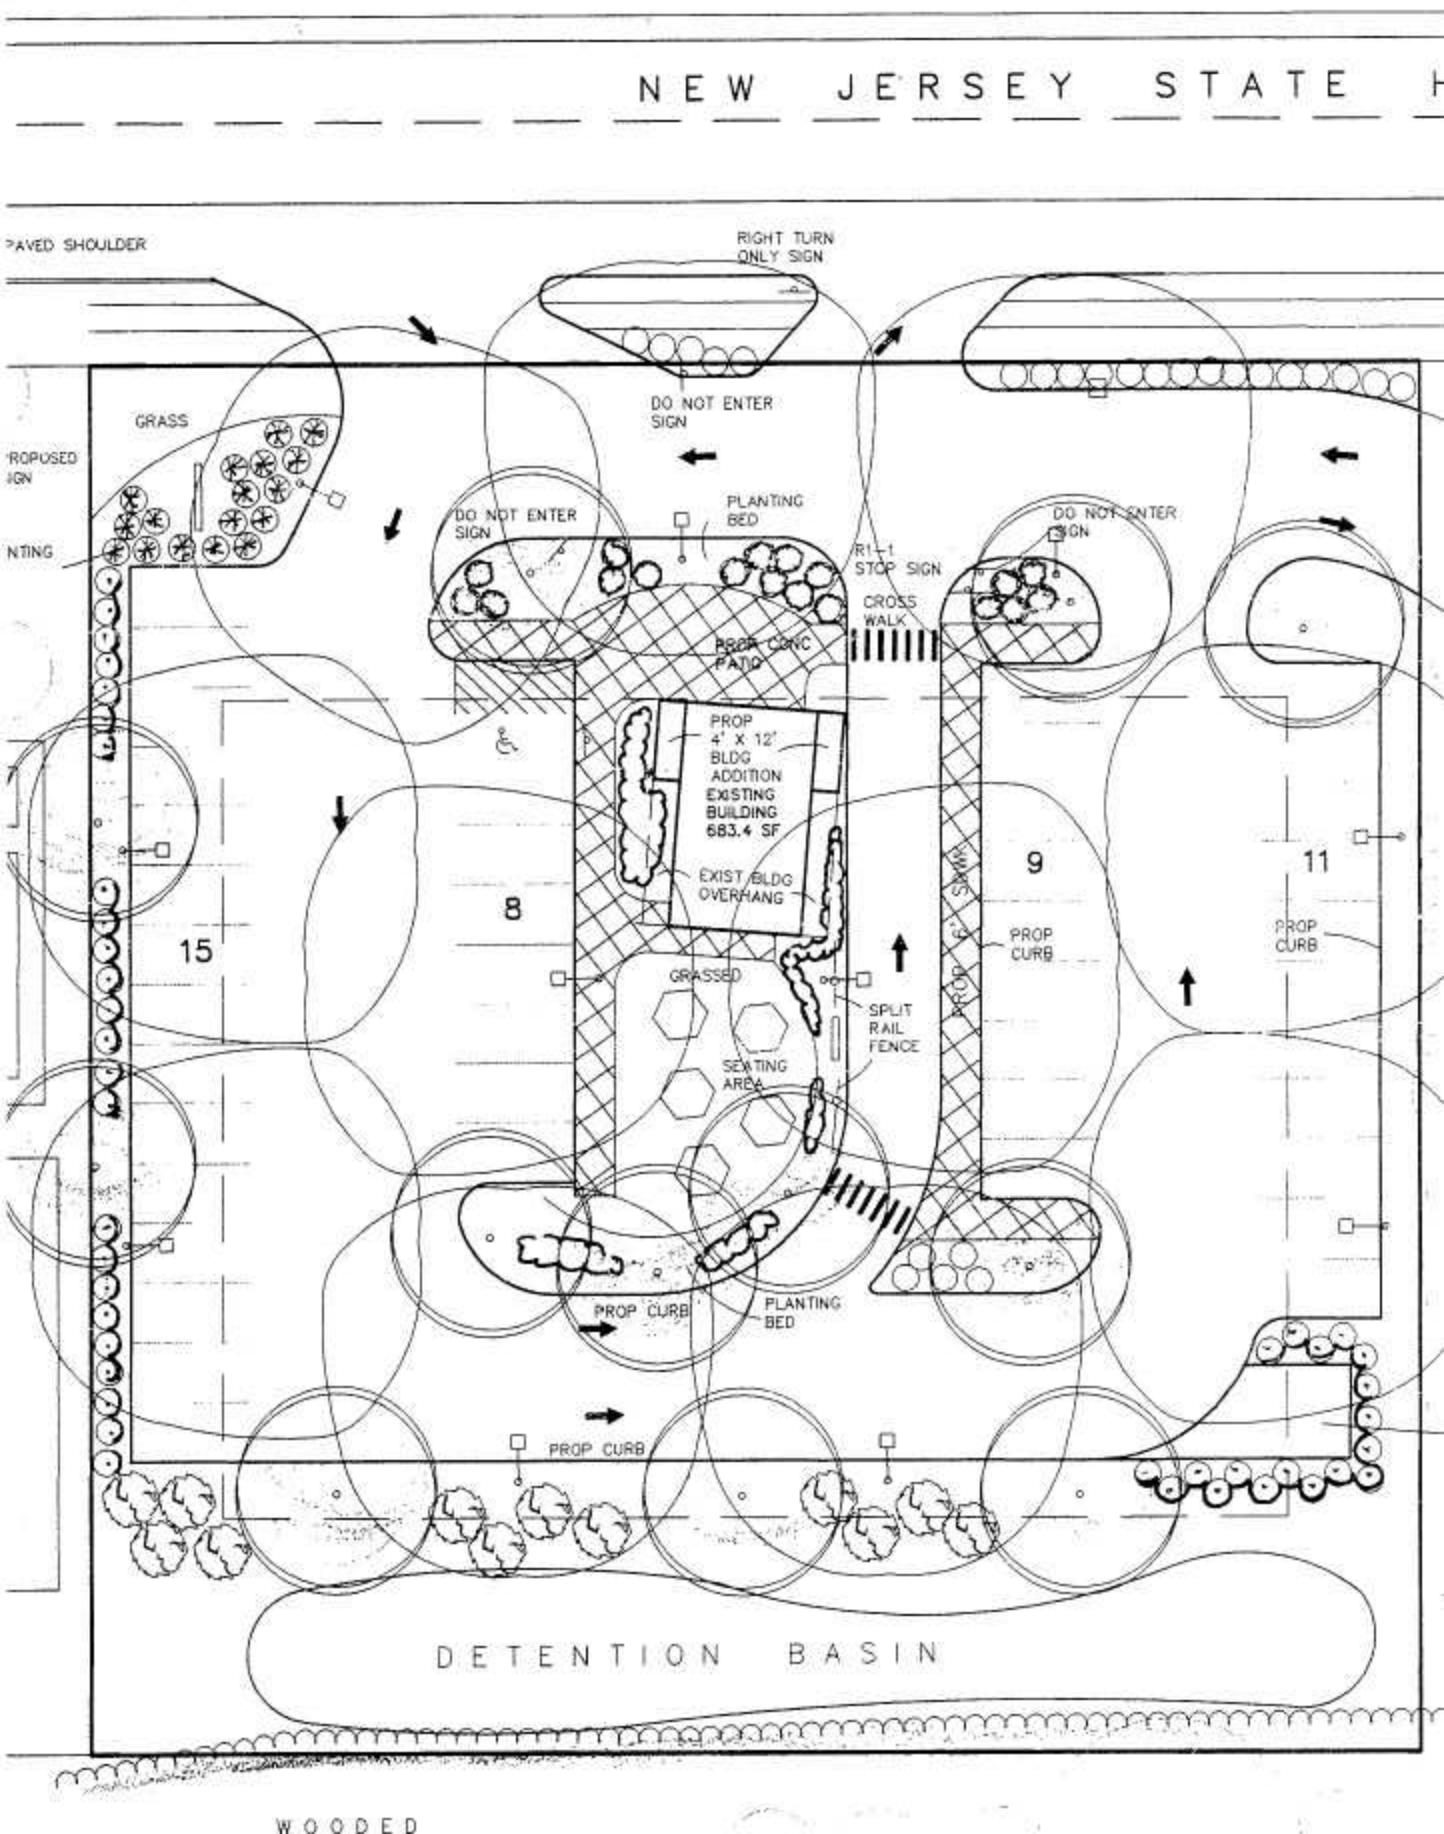
NEW JERSEY STATE
PAVED SHOULDER
RIGHT TURN ONLY SIGN
DO NOT ENTER SIGN
GRASS
PROPOSED SIGN
NTING
DO NOT ENTER SIGN
PLANTING BED
R1-1 STOP SIGN
DO NOT ENTER SIGN
CROSS WALK
PROP CONC PATIO
PROP 4' X 12' BLDG ADDITION EXISTING BUILDING 683.4 SF
EXIST BLDG OVERHANG
15
8
9
11
PROP CURB
GRASSED
SPLIT RAIL FENCE
SEATING AREA
PROP CURB
PLANTING BED
PROP CURB
PROP CURB
DETENTION BASIN
WOODED