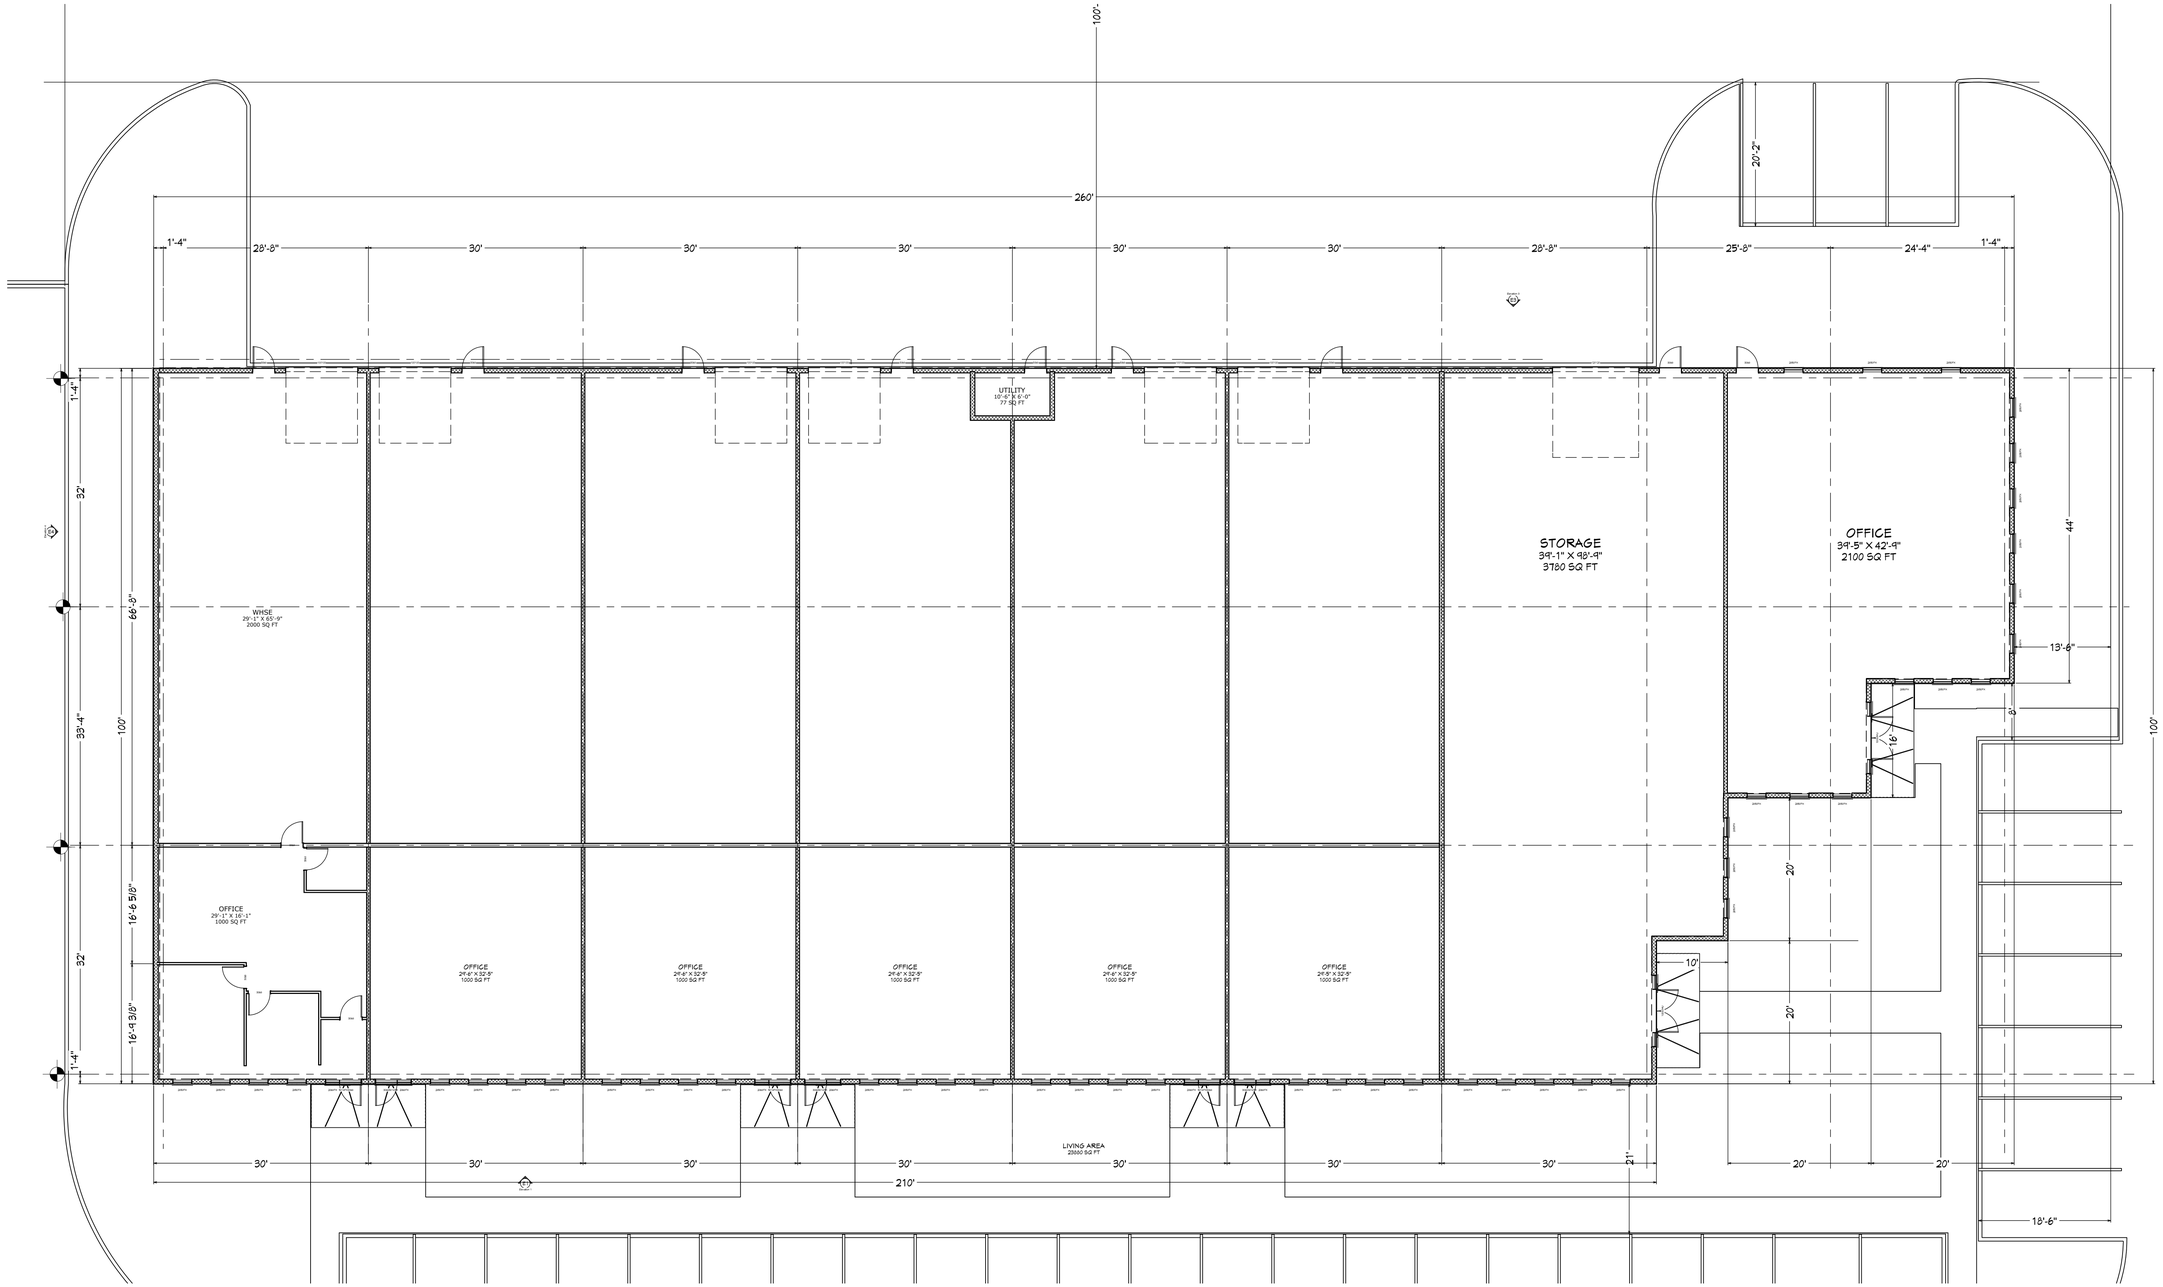

1st Floor
SCALE: 1"-10'

REVISION TABLE

NUMBER	DATE	REVISED BY	DESCRIPTION
1	7/13/2016		

DRAWINGS PROVIDED BY:
colony Builders LLC

DATE:
4/5/2018

SCALE:

SHEET:
A-2